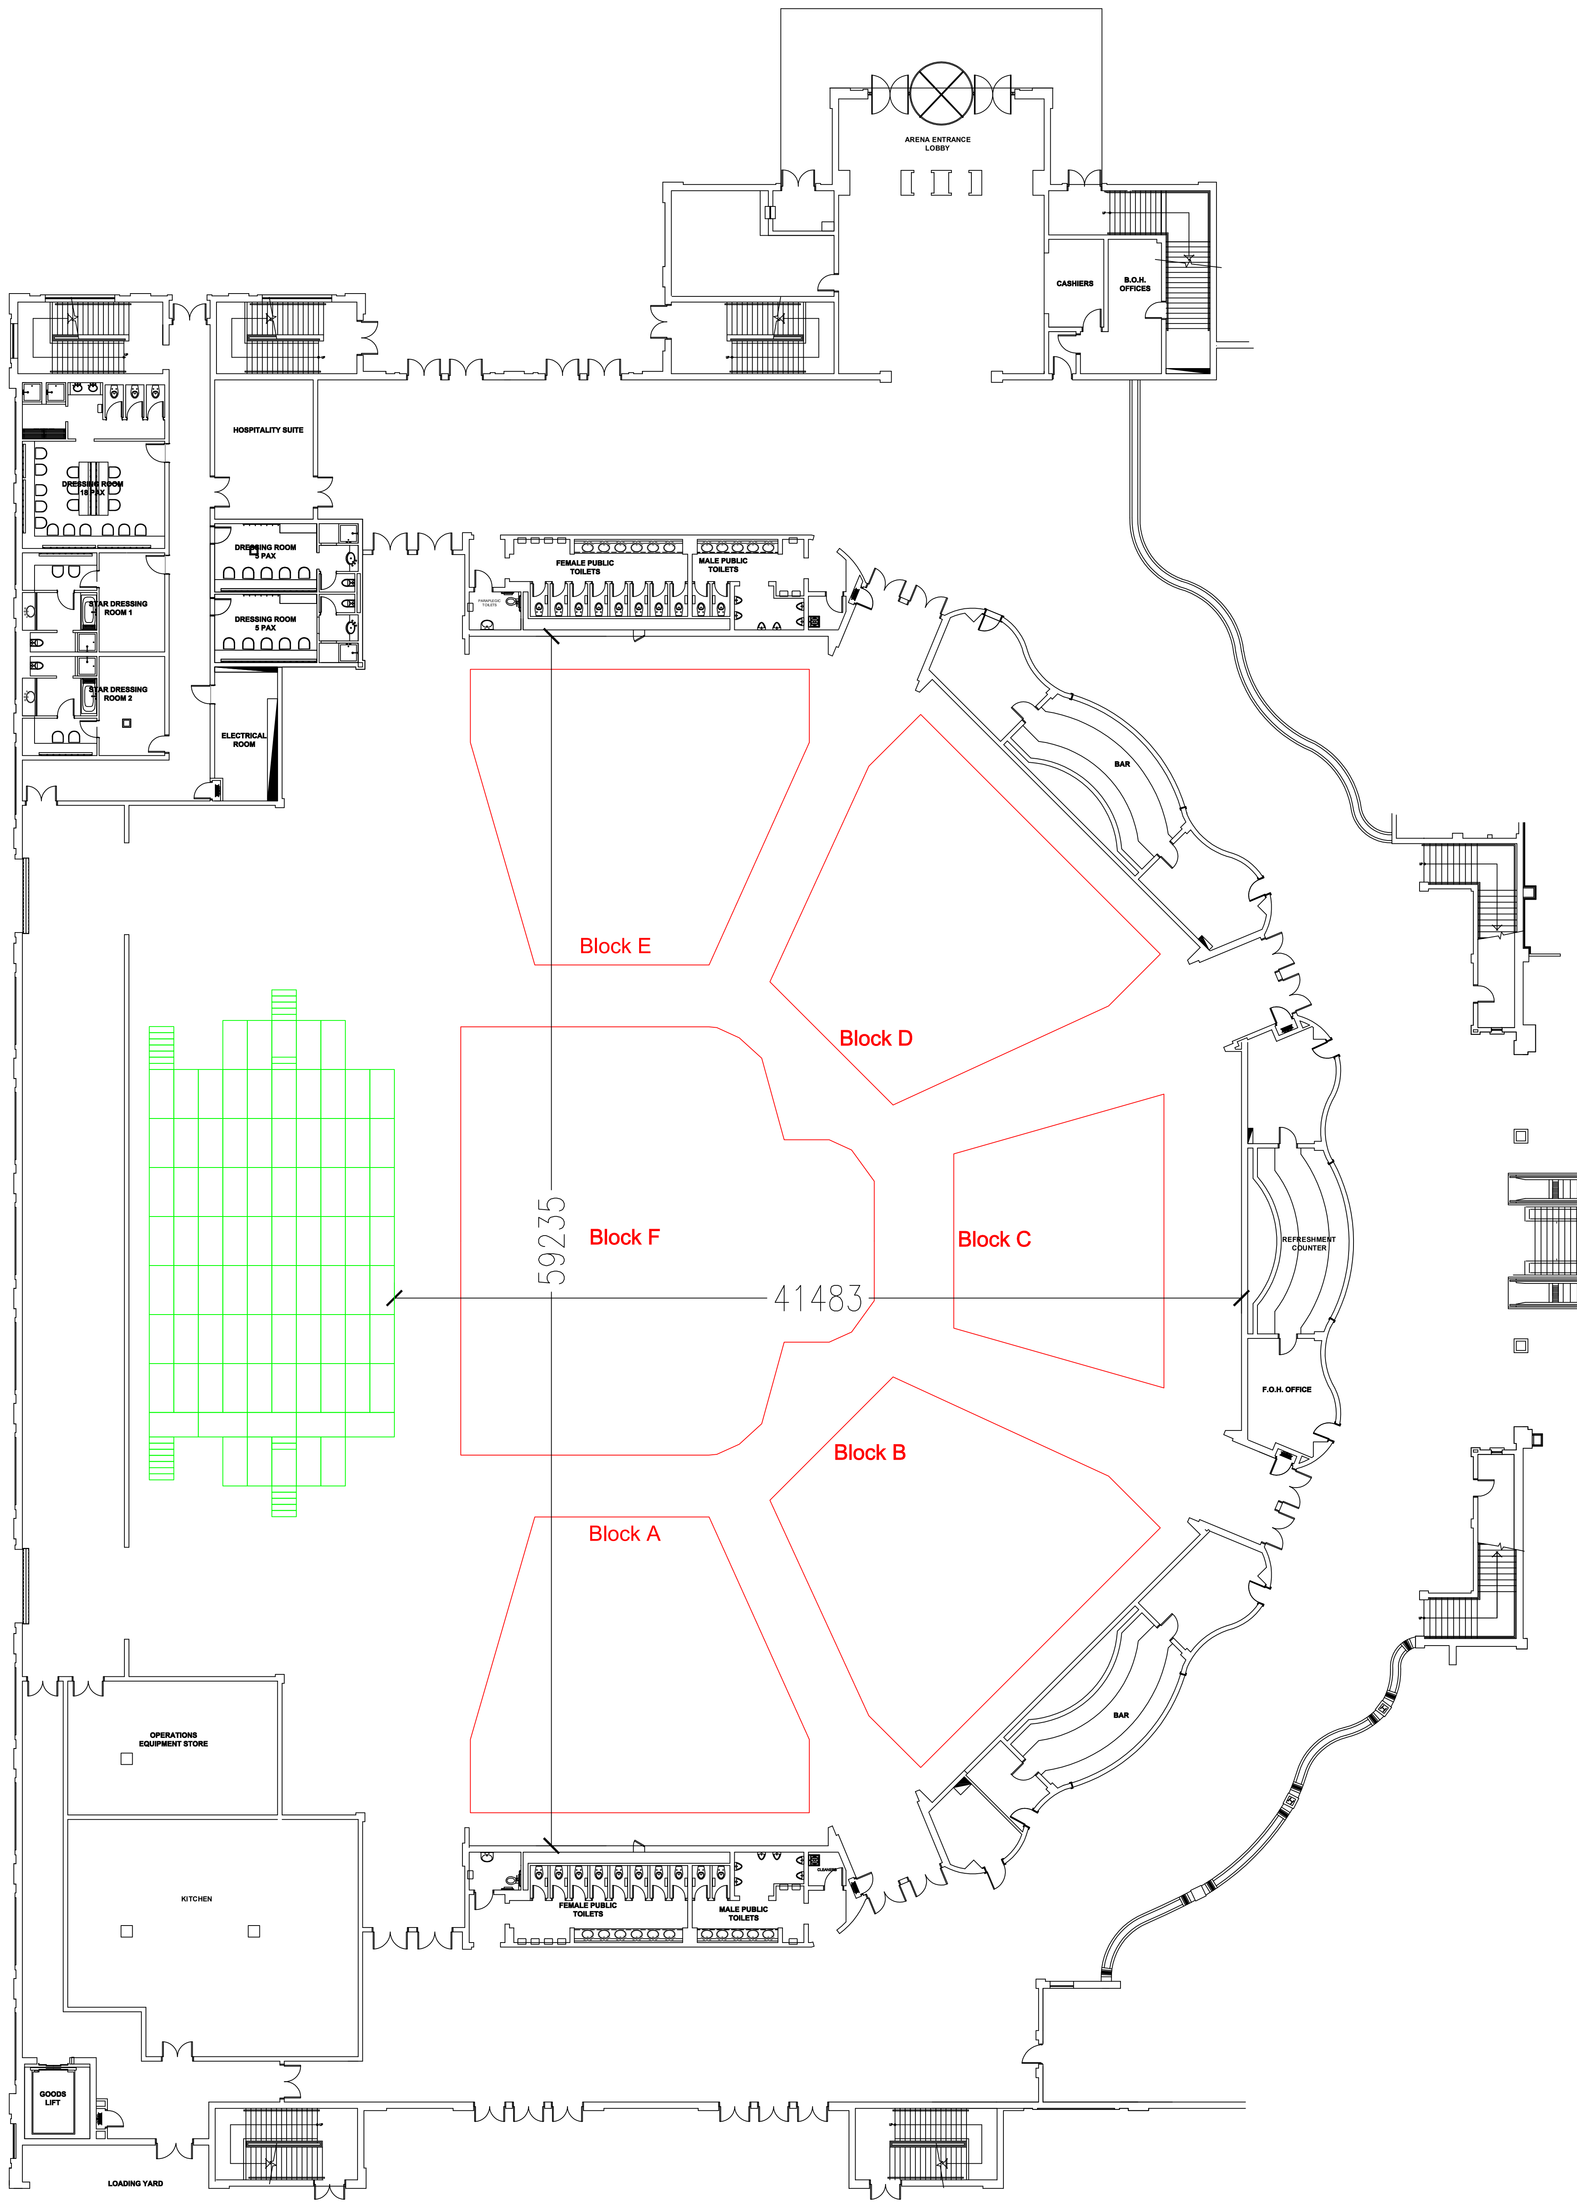

This drawing is supplied for recommendation purposes only. It is subject to review and approval by the Project Architect and/or other members of the Design Team.

All work to be carried out in strict accordance with the local authorities' requirements, national building regulations, and the relevant SABS standards.

Copywright exists on this drawing – please refer to QA for details.

NOTES:

All dimensions to be verified on site.

REVISION:

–

Active Layers

- Lower Level
- Lower Level - Door Numbers
- Lower Level - Floor Seating Outline
- Lower Level - Retractable Seating
- Lower Level - Stage
- Lower Level - Power, Floor Boxes & Facility Panels
- Mezzanine Level
- Mezzanine Level - Door Numbers
- Mezzanine Level Power and Facily Panels
- First Floor Level
- Grid Level - Airconditioning
- Grid Level - Catwalks & Walkways
- Grid Level - Hanging Points (HP)
- Grid Level - Rigging Points (RP)
- Grid Level - Speaker Hanging Points
- Grid Level - Stage Grid
- Grid Level - Stage Mechanical & Winch Bars
- Grid Level - Stage Rigging Points (SRP)
- Grid Level - Structural Steel
- Grid Level - Power and Facility Panels
- Rigging Notes
- Dimensions

SUNWEST INTERNATIONAL

Design Team:

RSL ARCHITECTS
8 WEBBA ROAD NORTH WEBBA VALLEY BANDTON 2006
P.O.BOX 506 PARKLANDS 2121
TEL: +2711 779 5400 FAX: +2711 779 5401 +2711 779 5402

NORTHPOINT
ARCHITECTS URBAN DESIGNERS INTERIOR DESIGNERS
8 GEORGIAN CRESCENT BRYANSTON 2021 SOUTH AFRICA
P.O.BOX 69277 BRYANSTON 2021 SOUTH AFRICA
TEL : +27 11 706-6400
FAX : +27 11 706-6132
E-MAIL : architects@northpoint.co.za

Drawn / Annotated by:
QA
P O Box 76599
Wendywood, 2144
Tel: (011) 804-2377
Fax: (011) 802-4028
Email: info@qa.co.za

Project:

GRANDWEST GRAND ARENA

Title:
TECHNICAL DRAWING

Date: 1/11/2007

Dwg #:
2007-QA-GWA-001

Rev: –

Scale: 1:150 (A0)