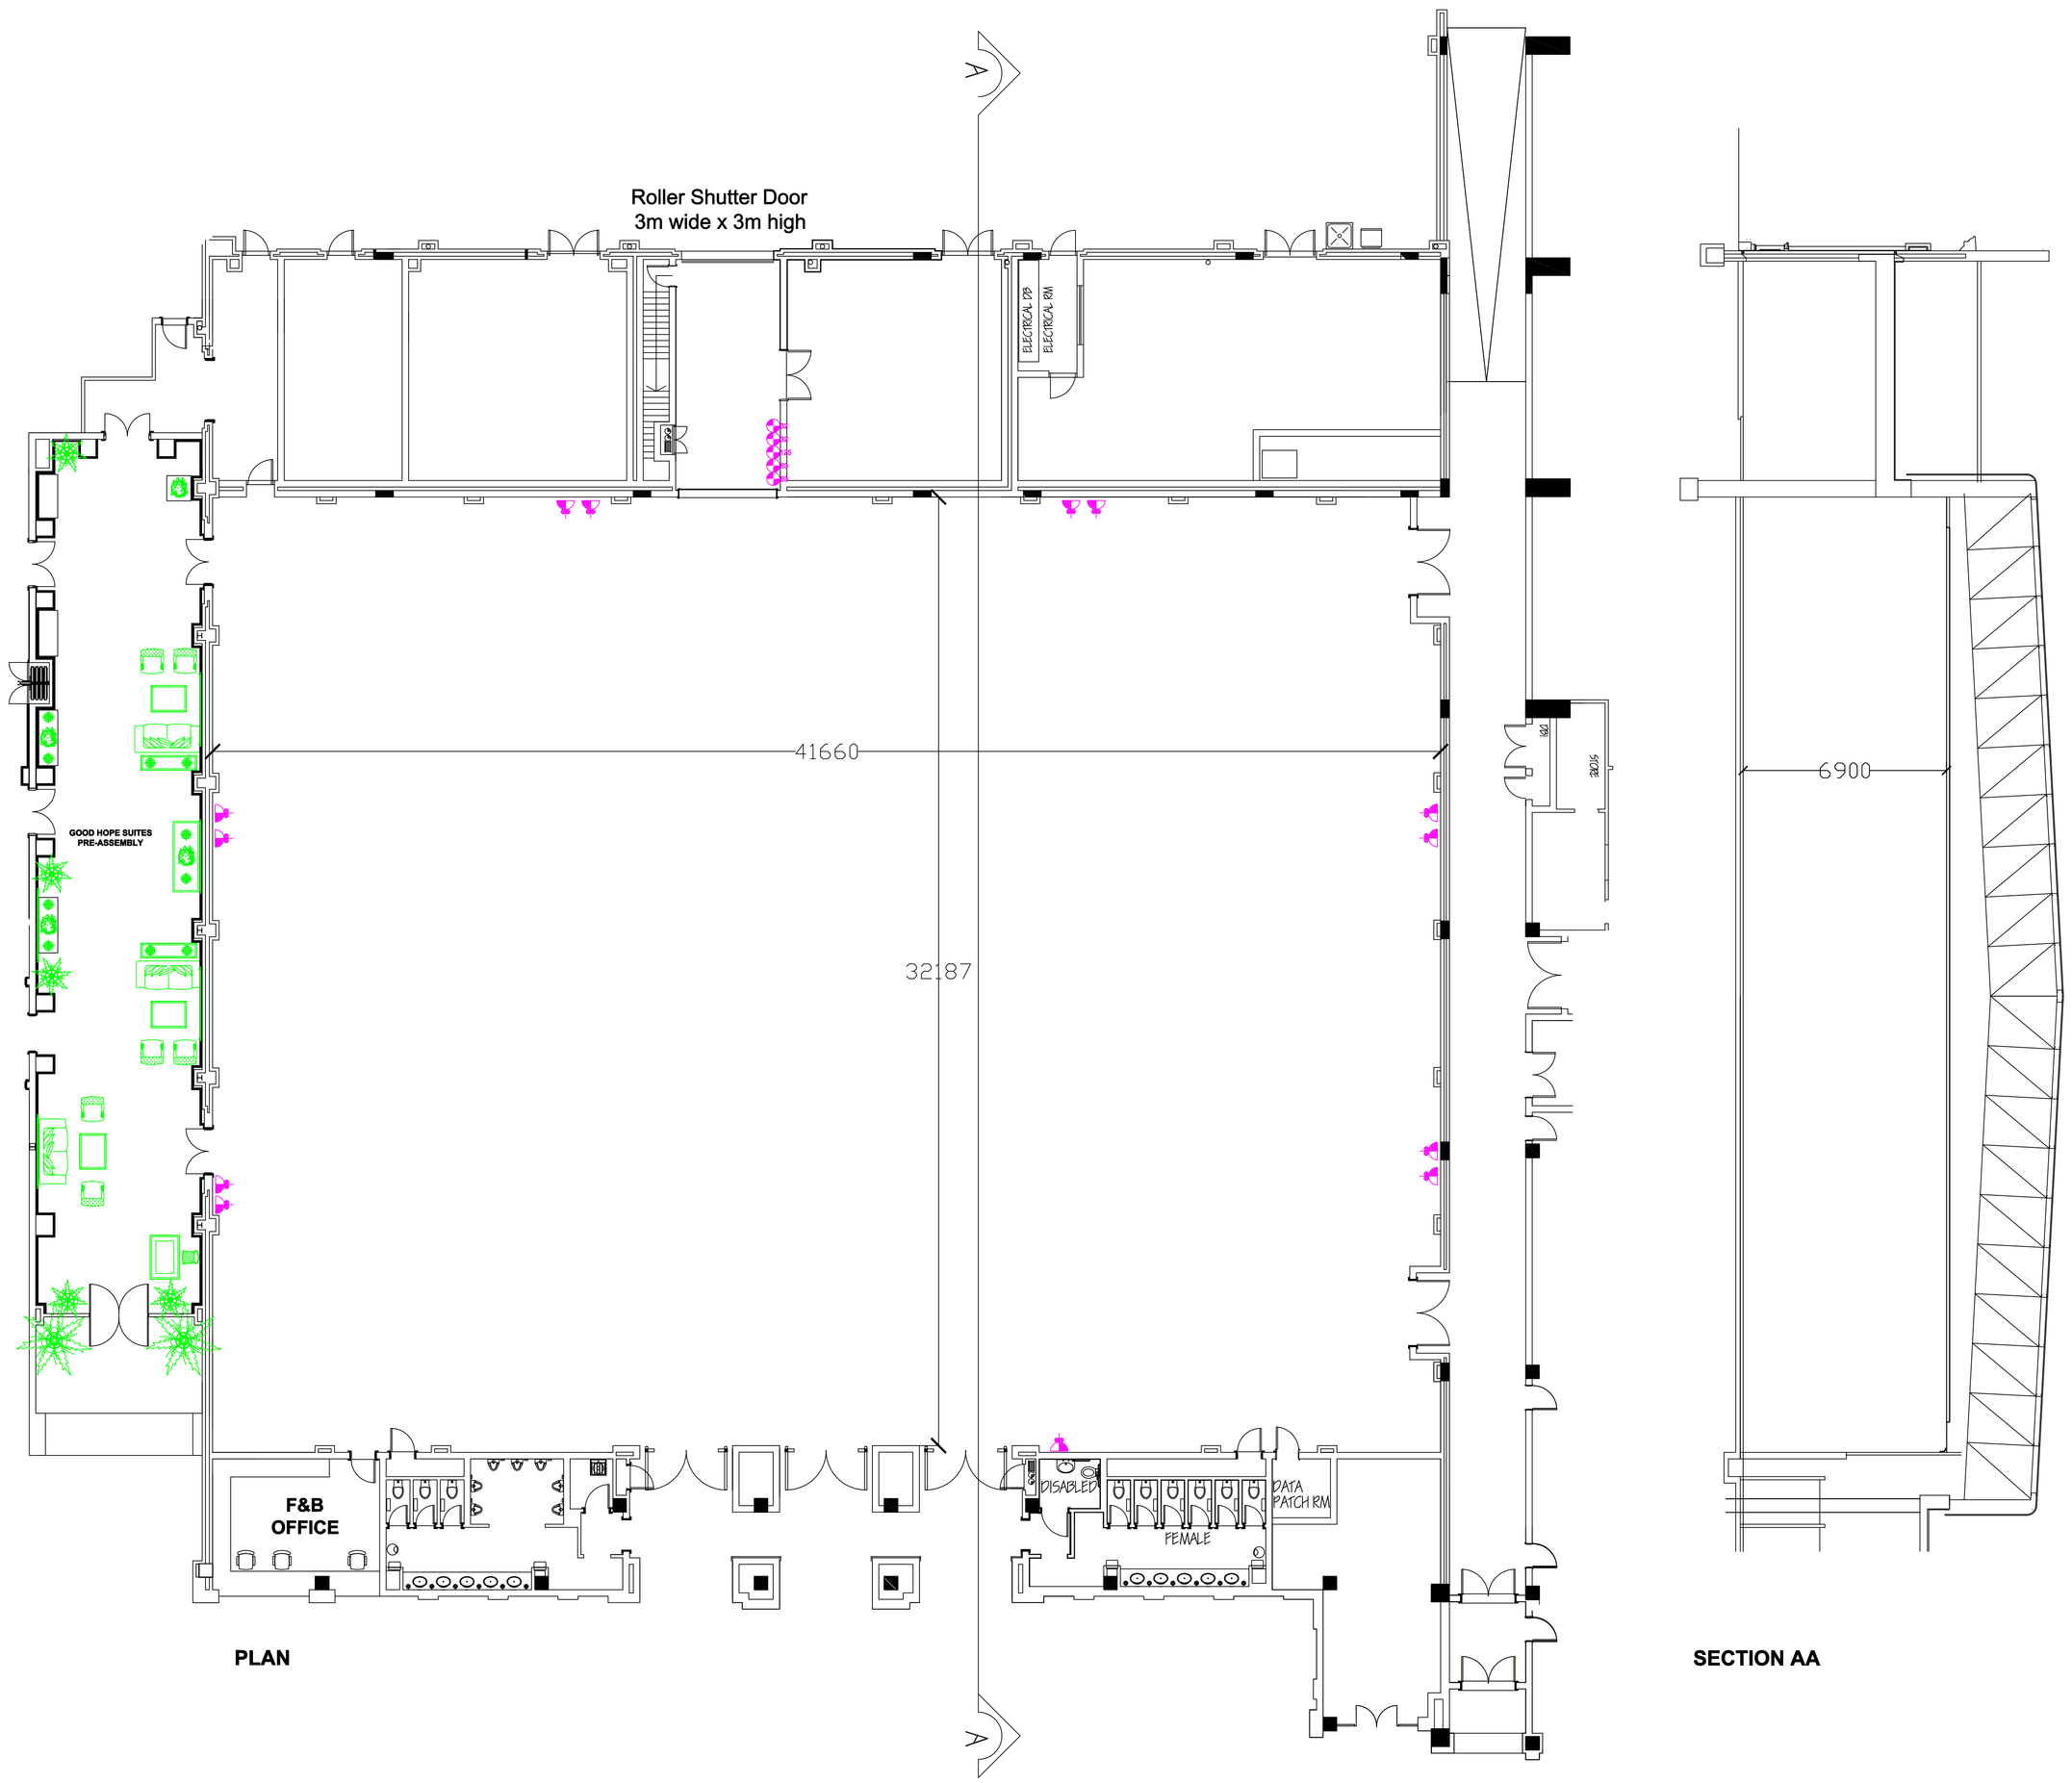

PLAN

SECTION AA

Legend:

	UPS Socket
	Double Switched Socket Outlet
	Switched Socket Outlet
DP	Data Point
TP	Telephone Point
TV	MATV Point
	15Amp TPN+E
	25Amp TPN+E
	125Amp TPN+E
	63Amp TPN+E
	32Amp TPN+E
	125Amp SPN+E
	63Amp SPN+E
	32Amp SPN+E

This drawing is supplied for recommendation purposes only. It is subject to review and approval by the Project Architect and/or other members of the Design Team.

All work to be carried out in strict accordance with the local authorities' requirements, national building regulations, and the relevant SABS standards.

Copyright exists on this drawing – please refer to QA for details.

NOTES:

All dimensions to be verified on site.

REVISION:

–

Active Layers

- Lower Level
- Lower Level - Furniture
- Lower Level - Power
- Ceiling
- Ceiling - Lighting
- Ceiling - Hanging Points
- Ceiling - Speakers
- Ceiling - Airconditioning
- Section

SUNWEST INTERNATIONAL

Design Team:

RSL ARCHITECTS
18 WISMAR ROAD EAST, WERNER VALLEY, RANDFONTEIN 2188
P.O.BOX 356, PARKLANDS 2121
TEL: +(27) 779 1600
FAX: +(27) 779 1662
+(27) 779 1663

NORTHPOINT
ARCHITECTS URBAN DESIGNERS INTERIOR DESIGNERS
8 GEORGIAN CRESCENT, BRYANSTON, 2021, SOUTH AFRICA
P.O.BOX 69277, BRYANSTON, 2021, SOUTH AFRICA
TEL: +27 11 706-9400
FAX: +27 11 706-8102
E-MAIL: architects@northpoint.co.za

Drawn / Annotated by:
QA
P O Box 76599
Wendywood, 2144
Tel: (011) 804-2377
Fax: (011) 802-4028
Email: info@qa.co.za

Project:

GRANDWEST
GRAND ARENA

Title:
MARKET HALL

Date: 15/11/2007

Dwg #:
2007-QA-GWMH-001
Rev: –

Scale: 1:100 (A0)